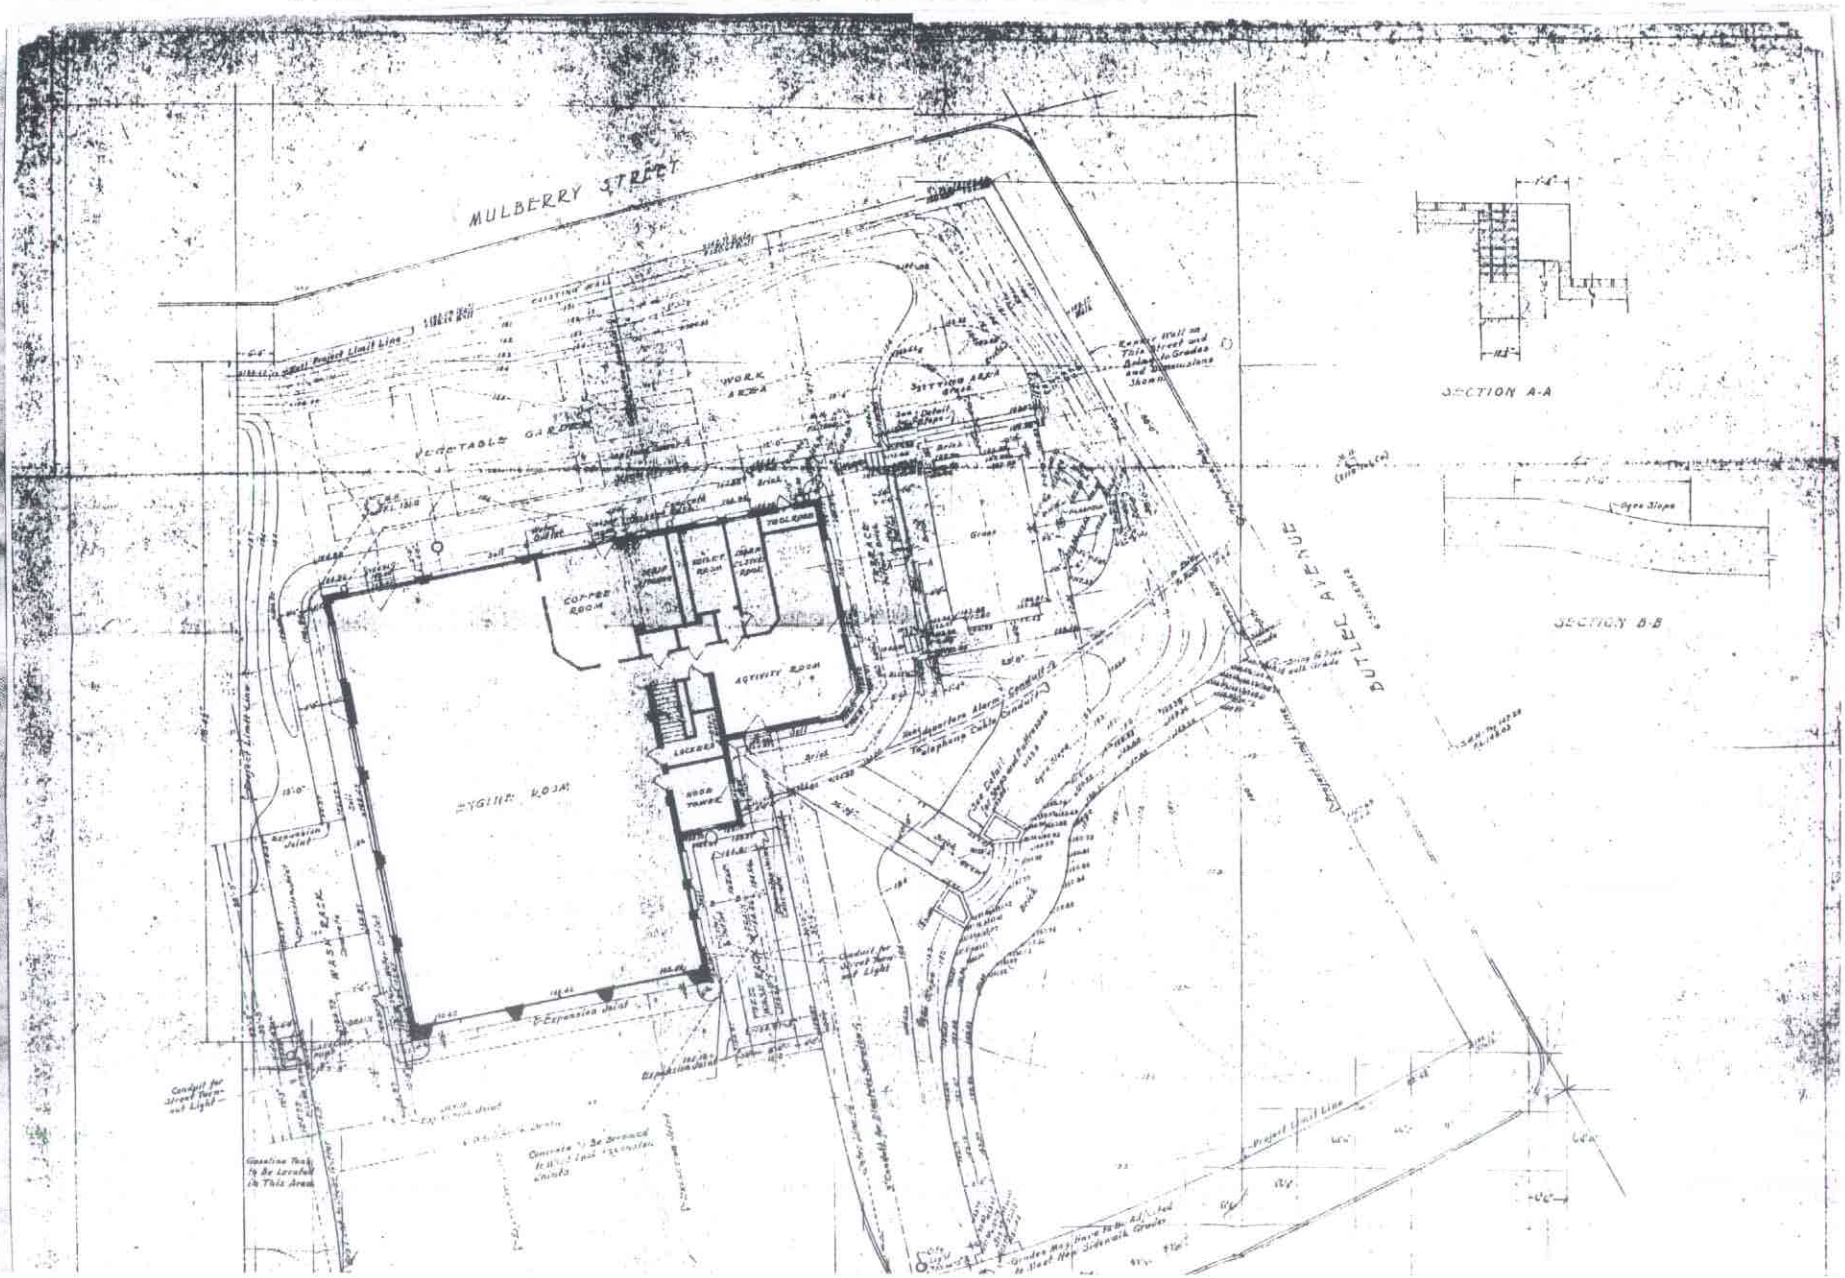
MULBERRY STREET
BUTLER AVENUE
WORK AREA
VEGETABLE GARDEN
COFFEE ROOM
BOILER ROOM
ACTIVITY ROOM
GYMNASIUM
LOCKERS
WASH RACK
SECTION A-A
SECTION B-B

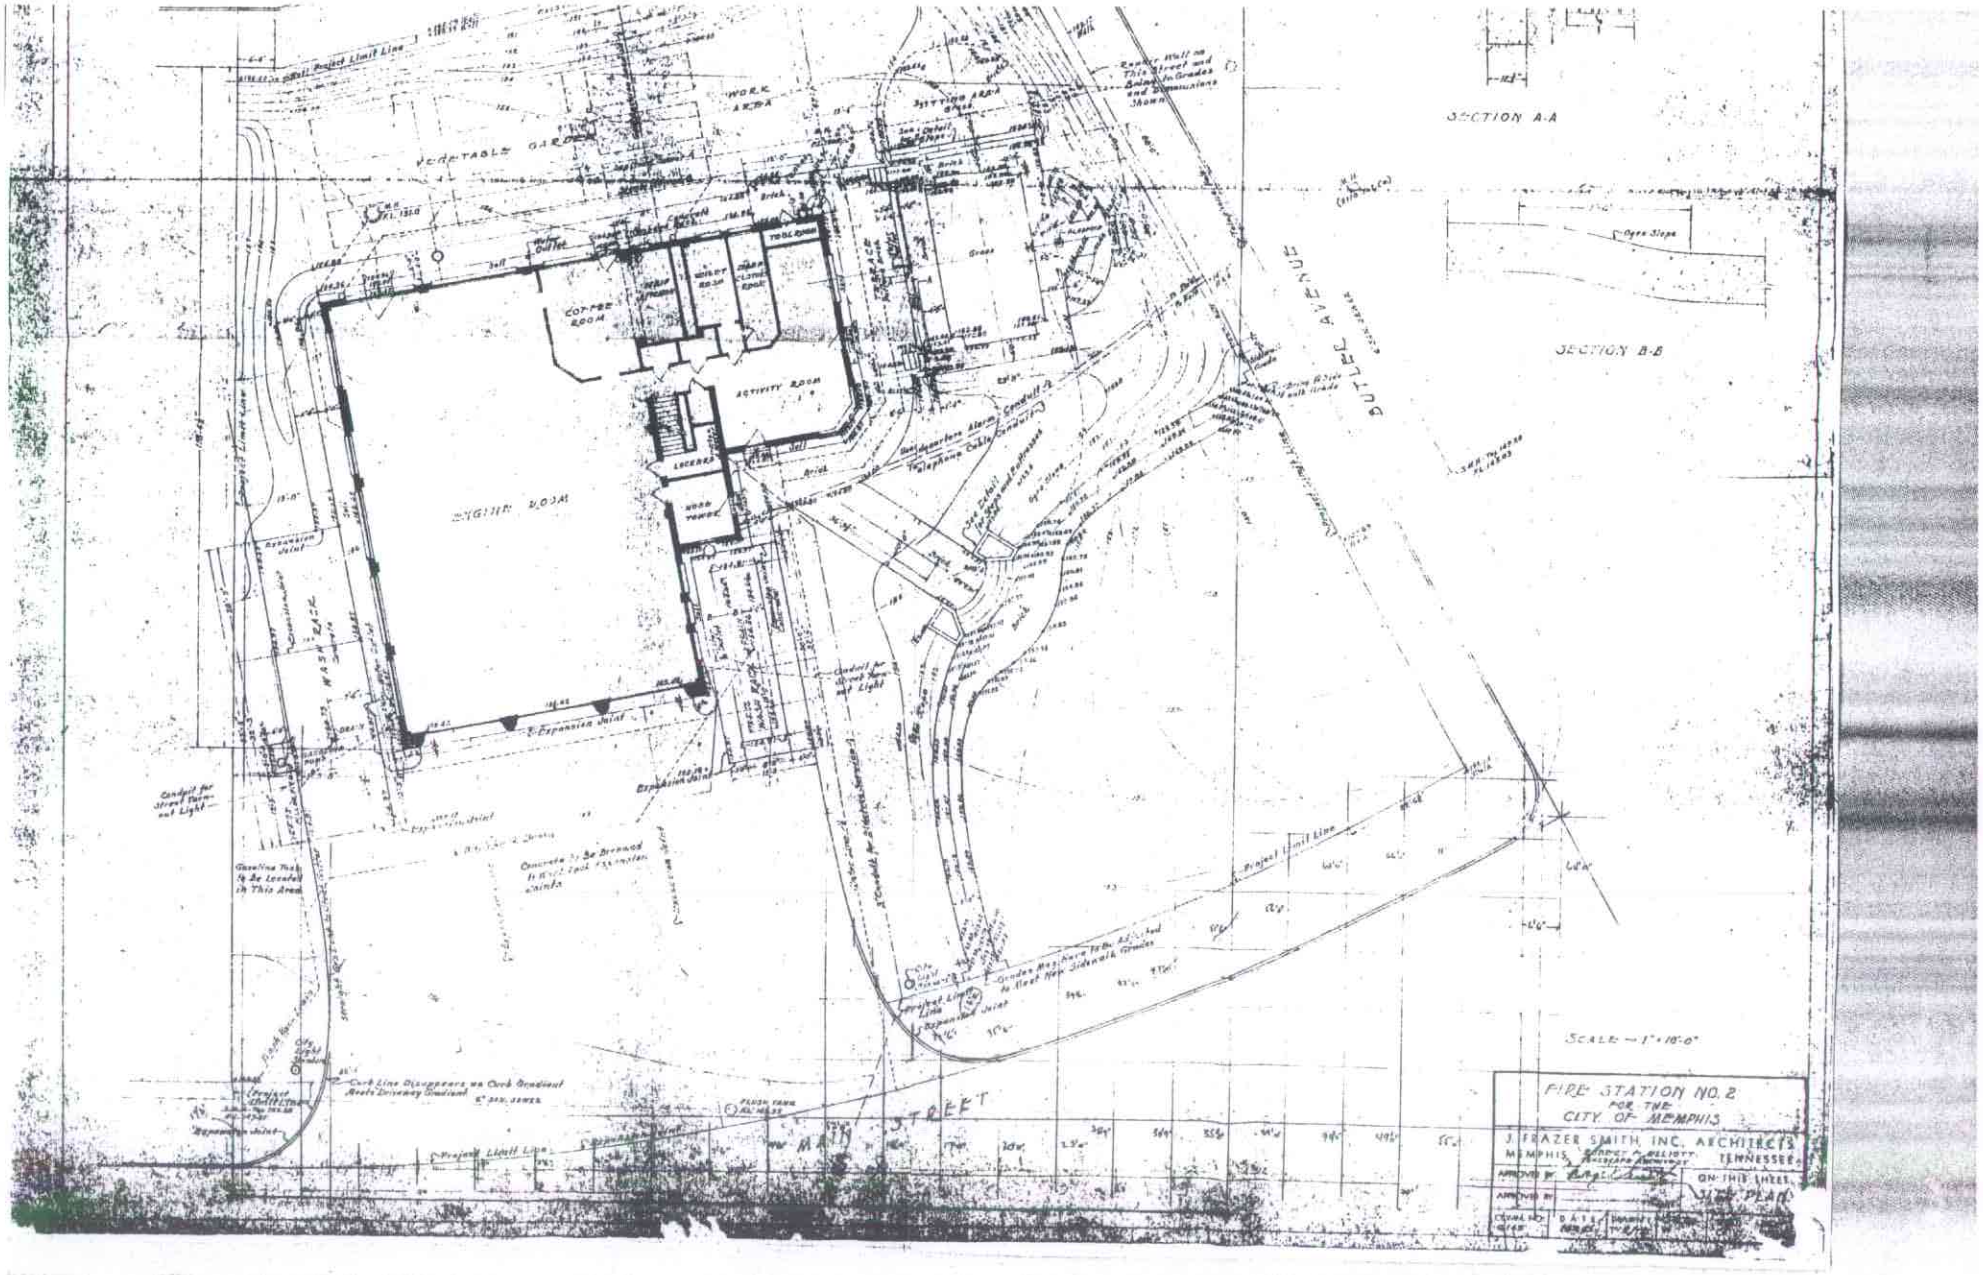
SECTION A-A
SECTION B-B
BUTLER AVENUE
MAIN STREET
ENGINE ROOM
COFFEE ROOM
ACTIVITY ROOM
LOCKERS
WORK AREA
VEGETABLE GARDEN
SCALE — 1" = 16'-0"
FIRE STATION NO. 2
FOR THE
CITY OF MEMPHIS
J. FRAZER SMITH, INC. ARCHITECTS
MEMPHIS, TENNESSEE
ON-THIS LINES
SITE PLAN